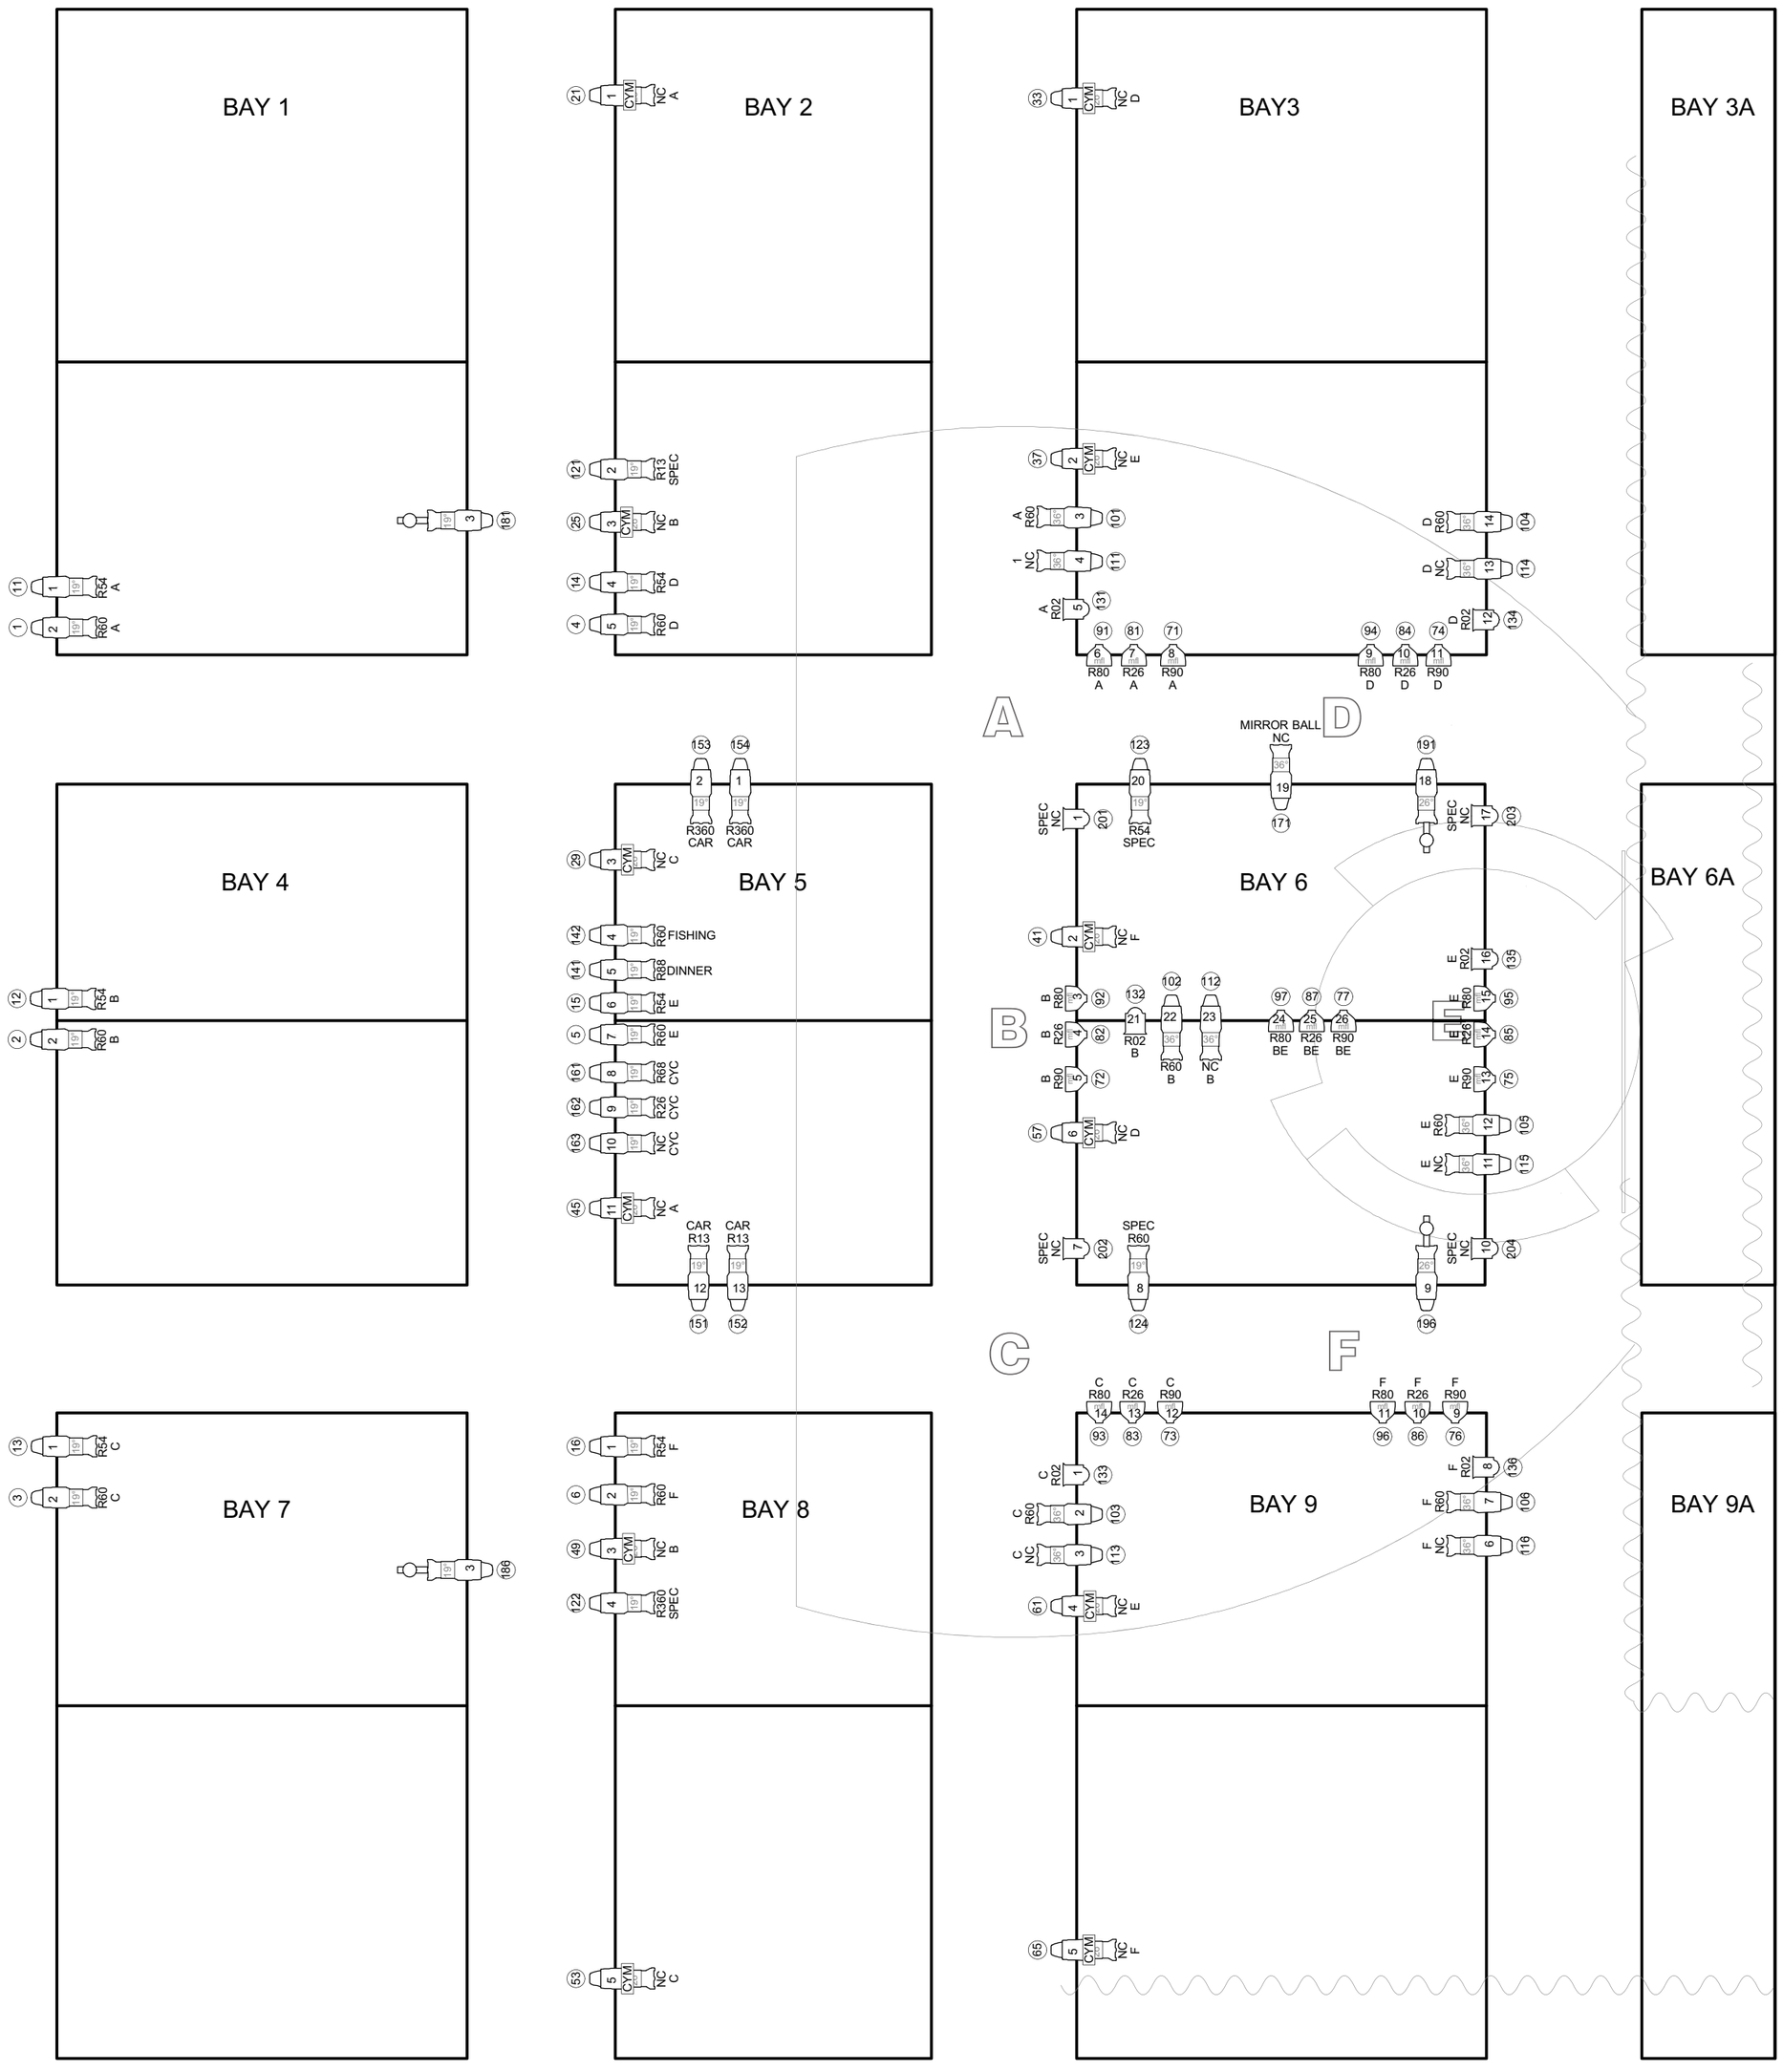

KEY

- FOCUS COLOR
- UNIT NO.
- CHANNEL
- 19° SOURCE 4 ERS
- 26° SOURCE 4 ERS
- 36° SOURCE 4 ERS
- NEXERA
- SOURCE 4 PAR MFL
- 6" FRESNEL
- I-CUE MIRROR

HOW I LEARNED TO DRIVE

LIGHT PLOT

ANDREAS THEATRE

DIRECTOR:	JOHN OLIVE	DRAFTER:	GRANT E. MERGES
LIGHTING DESIGNER:	GRANT E. MERGES	DATE:	MARCH 27, 2008
TECH DIRECTOR:	JIM PITROSKI	SCALE:	1/4" = 1'-0"

DWG NO. 1 OF 2